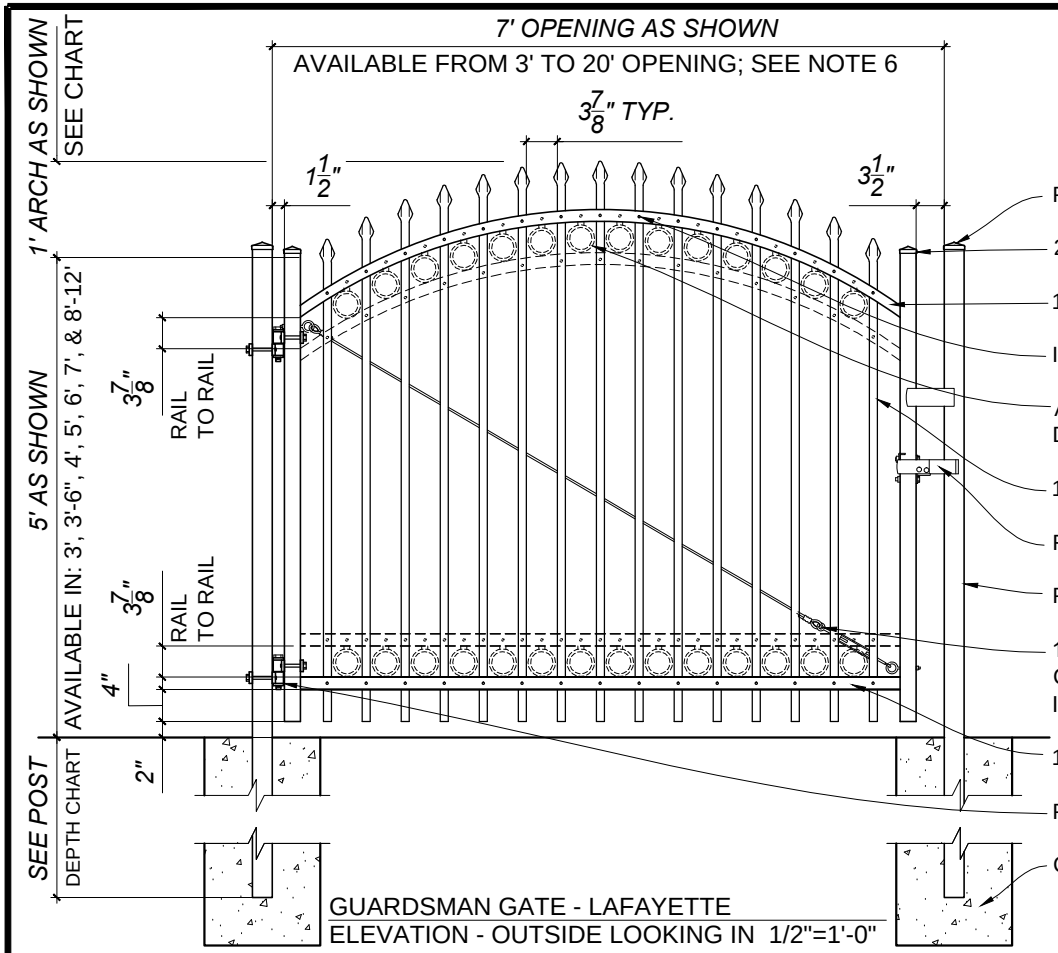

GUARDSMAN GATE - LAFAYETTE
ELEVATION - OUTSIDE LOOKING IN 1/2"=1'-0"

POST DEPTH CHART*	
HEIGHT OF GATE	POST BELOW GRADE
5' OR LESS	2'
6' OR MORE	3'

* SEE NOTE 3 TO VERIFY

ARCH CHART	
WIDTH OF OPENING	HEIGHT OF ARCH
4'-5'	4"-6"
6' - 8'	12"
8'-10'	15"
10' OR MORE	15" - 24"

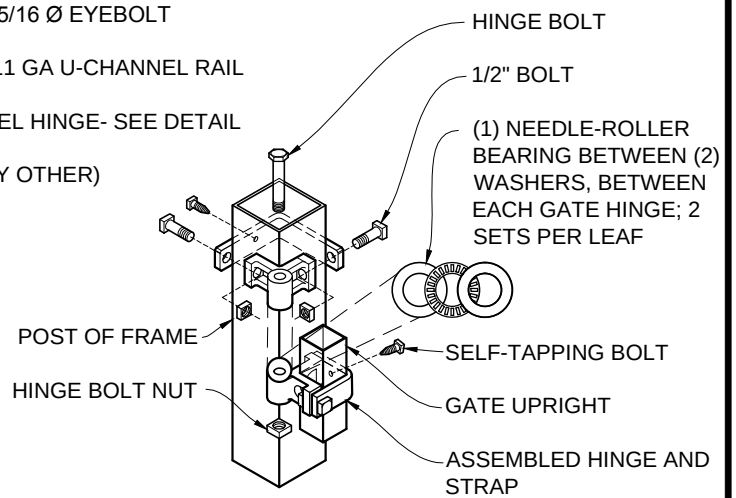

PRESSED STEEL SQUARE HINGE
DETAIL - NOT TO SCALE

NOTES:
1. SPECIFICATIONS SHOWN CAN BE CHANGED BY THE MANUFACTURER ONLY.
2. ALL COMPONENTS OF THE GATE TO BE COATED BLACK. OTHER COLORS AVAILABLE
3. VERIFY POST DEPTH AND FOOTING DIMENSIONS WITH LOCAL CODES AND SITE CONDITIONS.
4. CUSTOM DIMENSIONS ARE AVAILABLE UPON REQUEST.
5. OUTSIDE LOOKING IN, GATE LATCHES ON _____ (RIGHT AS SHOWN)
6. GATE OPENINGS OVER 8' WILL REQUIRE ADDITIONAL SUPPORT
7. POST SIZE WILL VARY DEPENDING UPON WIDTH AND HEIGHT OF GATE

COPYRIGHT © MERCHANTS METALS
ALL RIGHTS RESERVED

Merchants Metals ®
the first name in fence solutions

GUARDSMAN GATE - LAFAYETTE
SIMPLE ARCH 2 TO 4 RAILS

3' TO 20' WIDE OPENING x 3' TO 12' HIGH
(Nom.Dimension)

BY: J.R.
DATE: 9 SEPT 13
REV: D.D.

DWG. NO. GM SA IND LF 3-20W x 3-12H
SCALE: AS NOTED